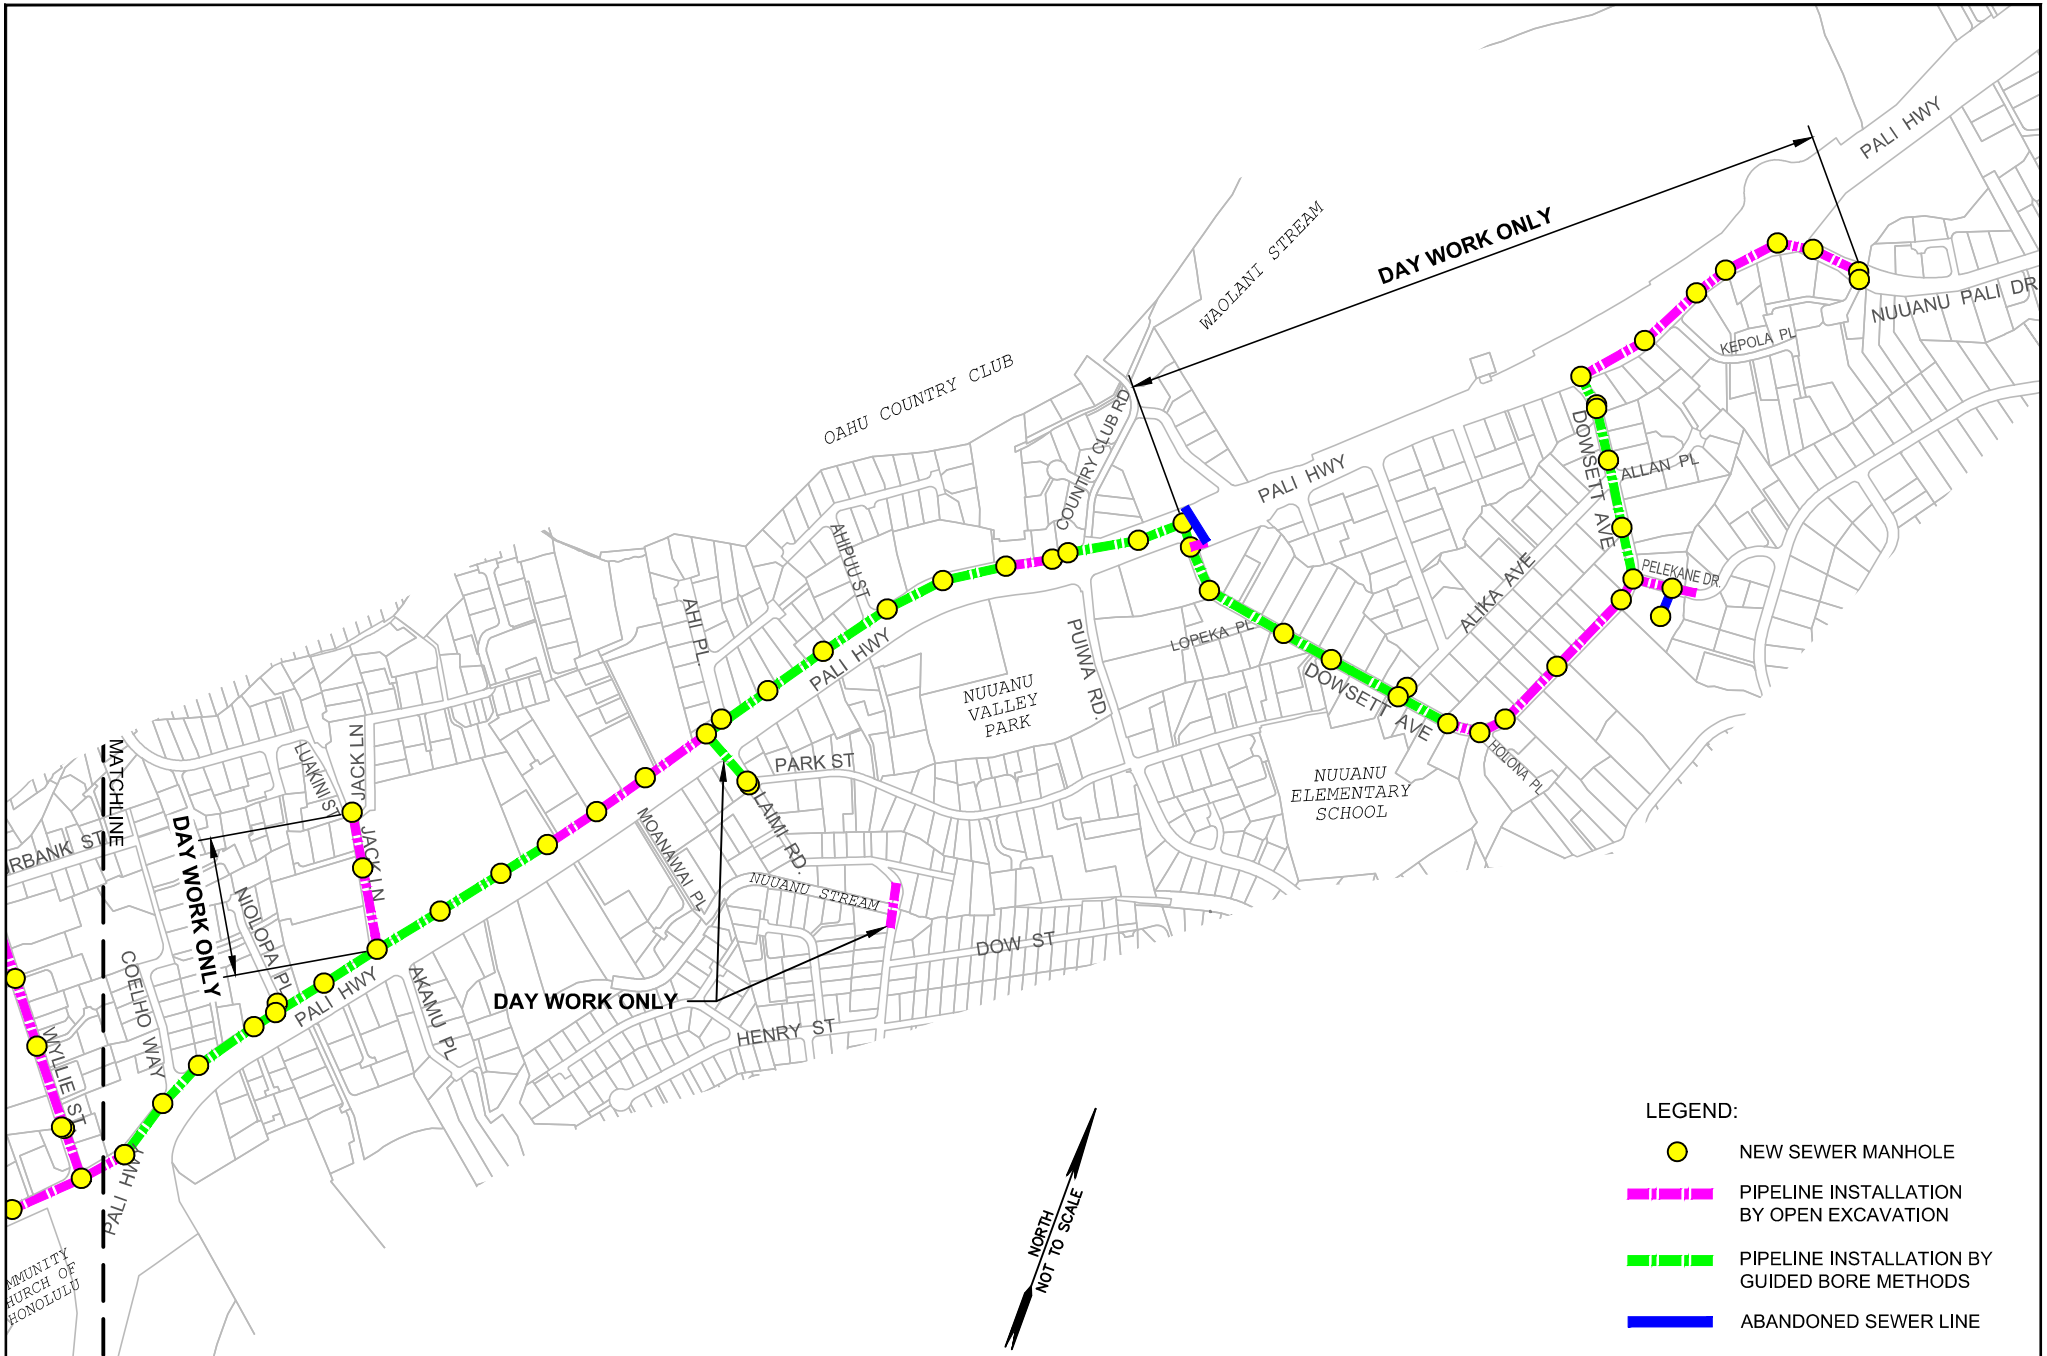

CITY AND COUNTY OF HONOLULU
DEPARTMENT OF ENVIRONMENTAL SERVICES

DOWSETT HIGHLANDS RELIEF SEWER PROJECTS
NUUANU AVENUE (SCHOOL ST. TO WYLLIE ST.) AND
PALI HIGHWAY (WYLLIE ST. TO NUUANU PALI DR.) + DOWSETT AVE.
FIGURE 2 OF 2